TOWER TARP CONTROL WIRING SCHEMATIC

TO WIRE IN PTO SWITCH
- THE BRIDGE BETWEEN BROWN AND WHITE WIRES IS TO BE REMOVED
- BROWN (SUPPLY +VE) CAN BE WIRED TO INPUT OF SWITCH AND WHITE TO OUTPUT OF SWITCH

OR ALTERNATIVELY
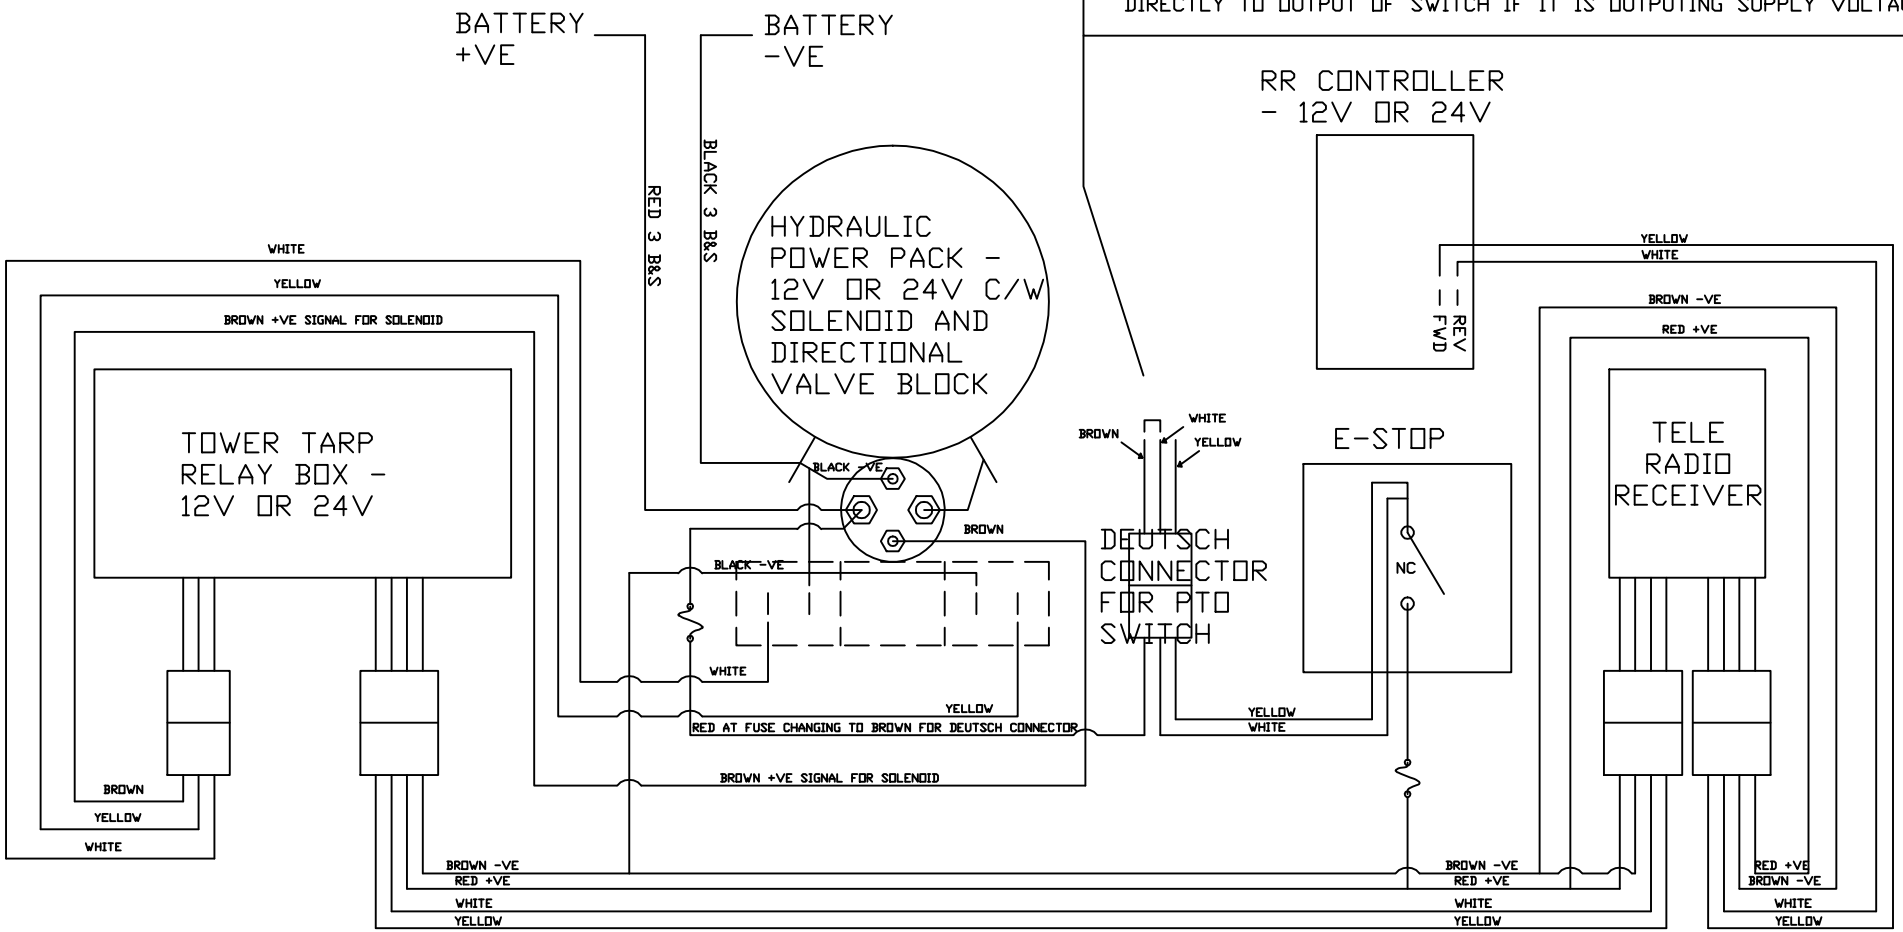
- BROWN AND WHITE WIRES ARE REMOVED AND YELLOW WIRE IS WIRED DIRECTLY TO OUTPUT OF SWITCH IF IT IS OUTPUTING SUPPLY VOLTAGE